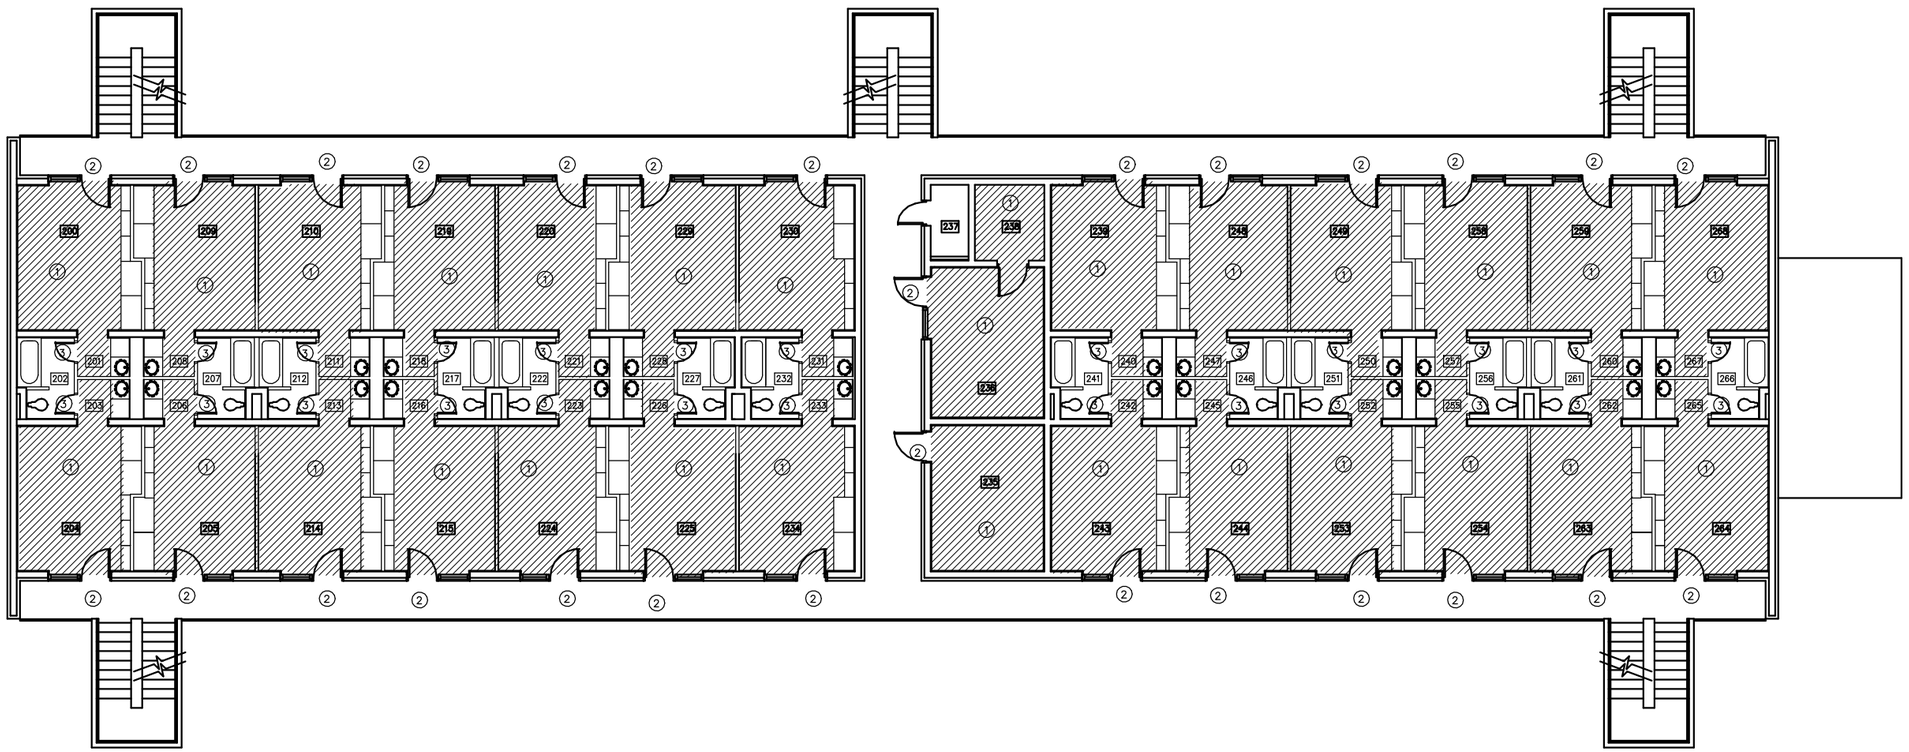

SECOND FLOOR CARPET PLAN

CARPET LEGEND

- LEVEL LOOP DIRECT GLUE DOWN CARPET
- (1) 4" RUBBER COVE BASE
- (2) ADJUSTABLE EDGE STRIP
- (3) RUBBER EDGE STRIP