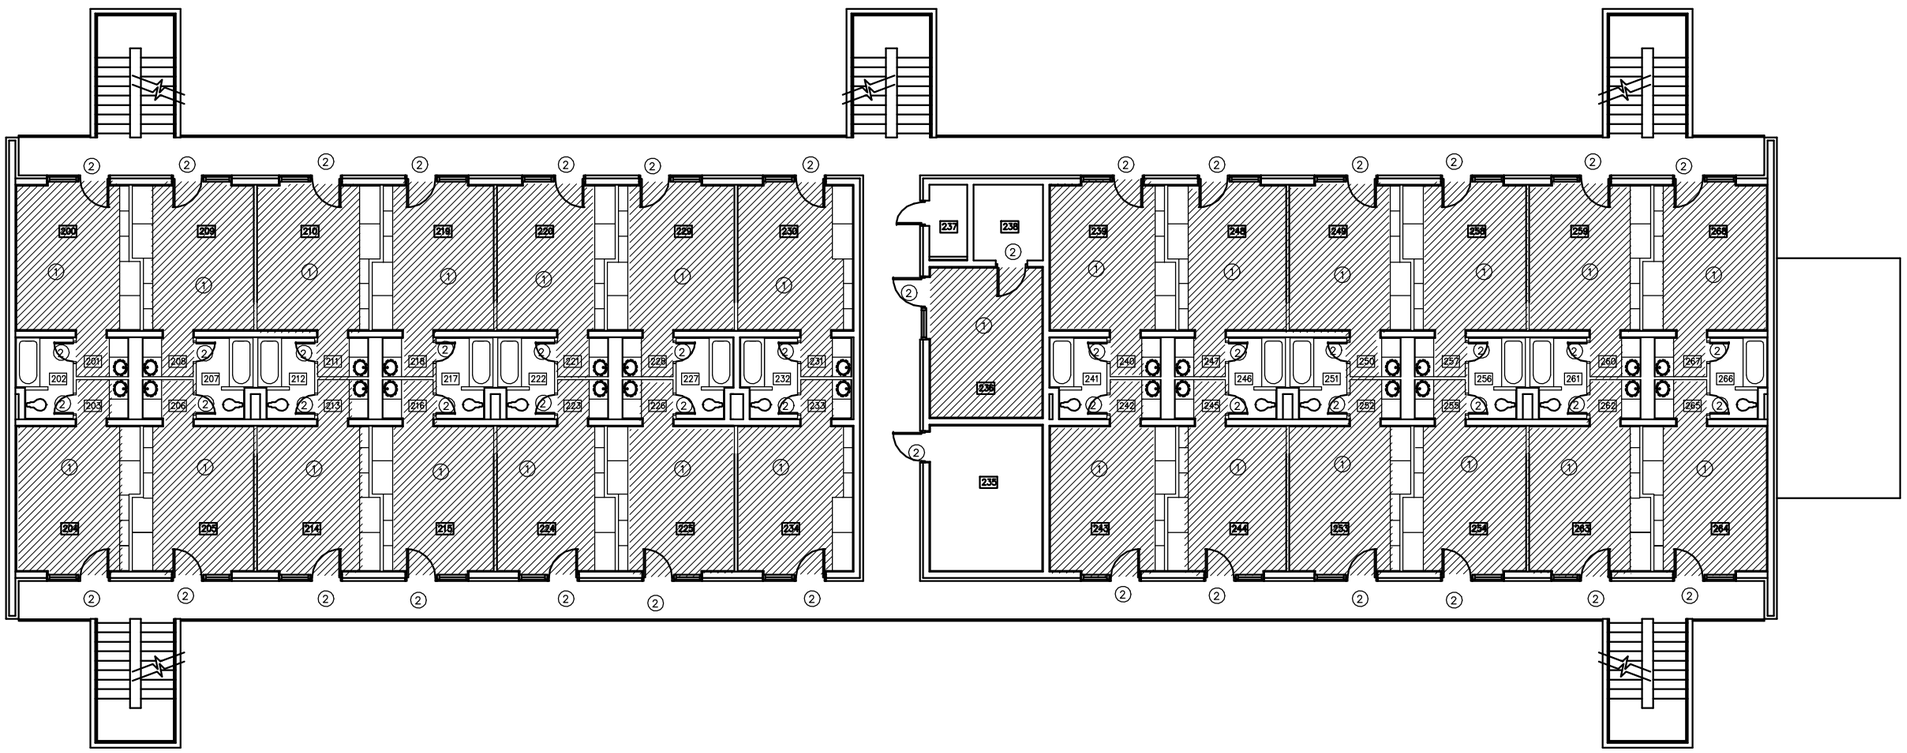

CARPET LEGEND

- LEVEL LOOP DIRECT GLUE DOWN CARPET
- (1) 4" RUBBER COVE BASE
- (2) RUBBER EDGE STRIP

SECOND FLOOR CARPET PLAN