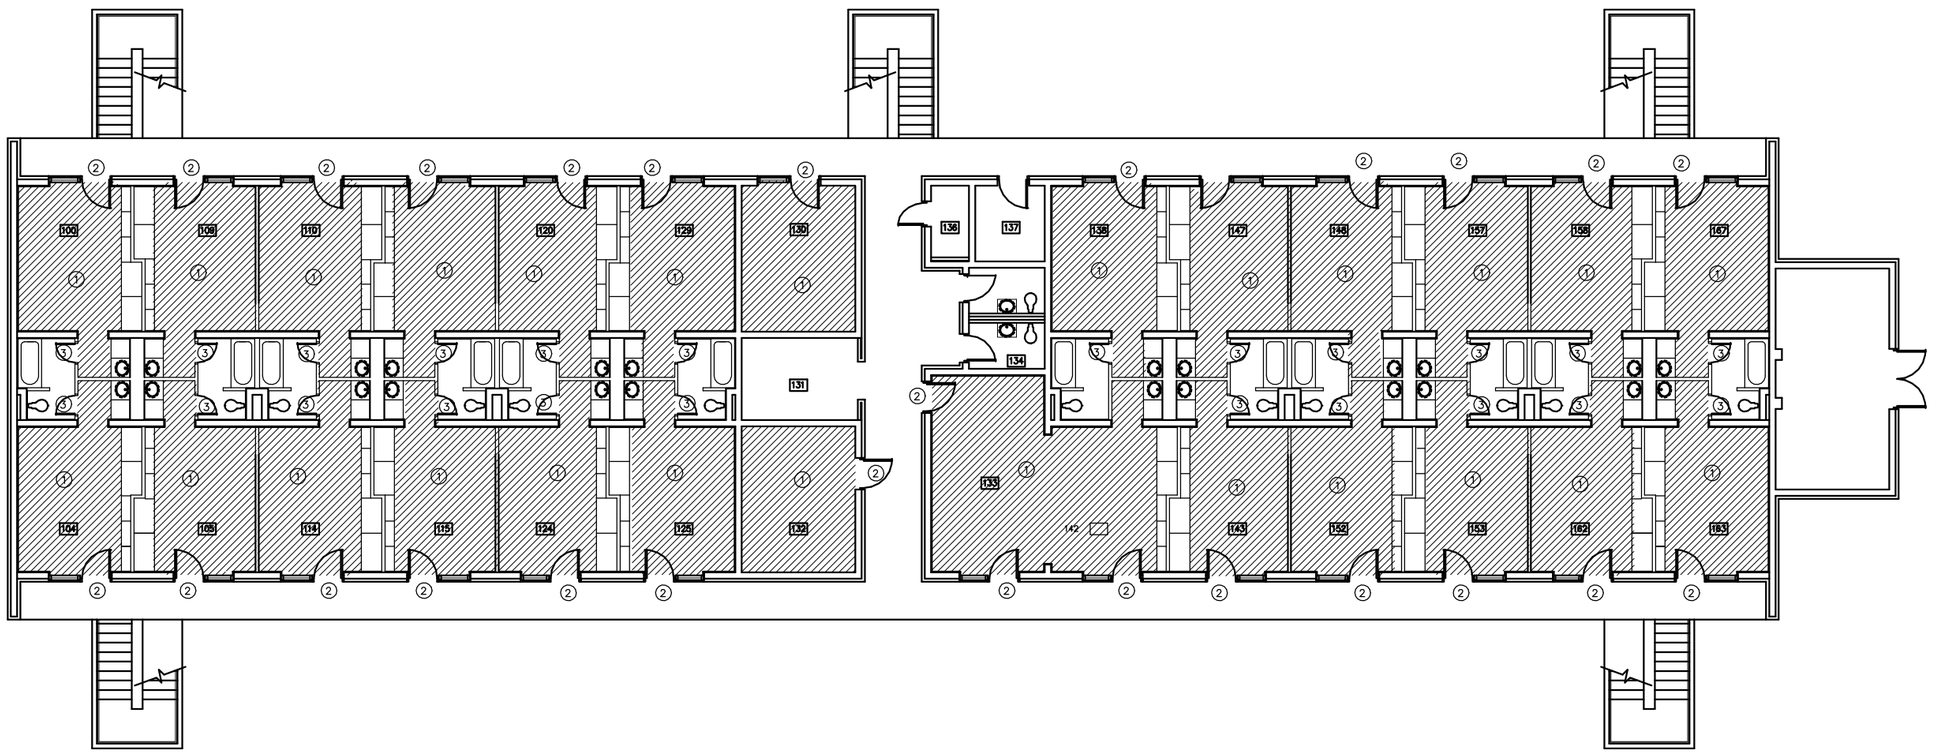

CARPET LEGEND

- LEVEL LOOP DIRECT GLUE DOWN CARPET
- ① 4" RUBBER COVE BASE
- ② ADJUSTABLE EDGE STRIP
- ③ RUBBER EDGE STRIP

FIRST FLOOR CARPET PLAN